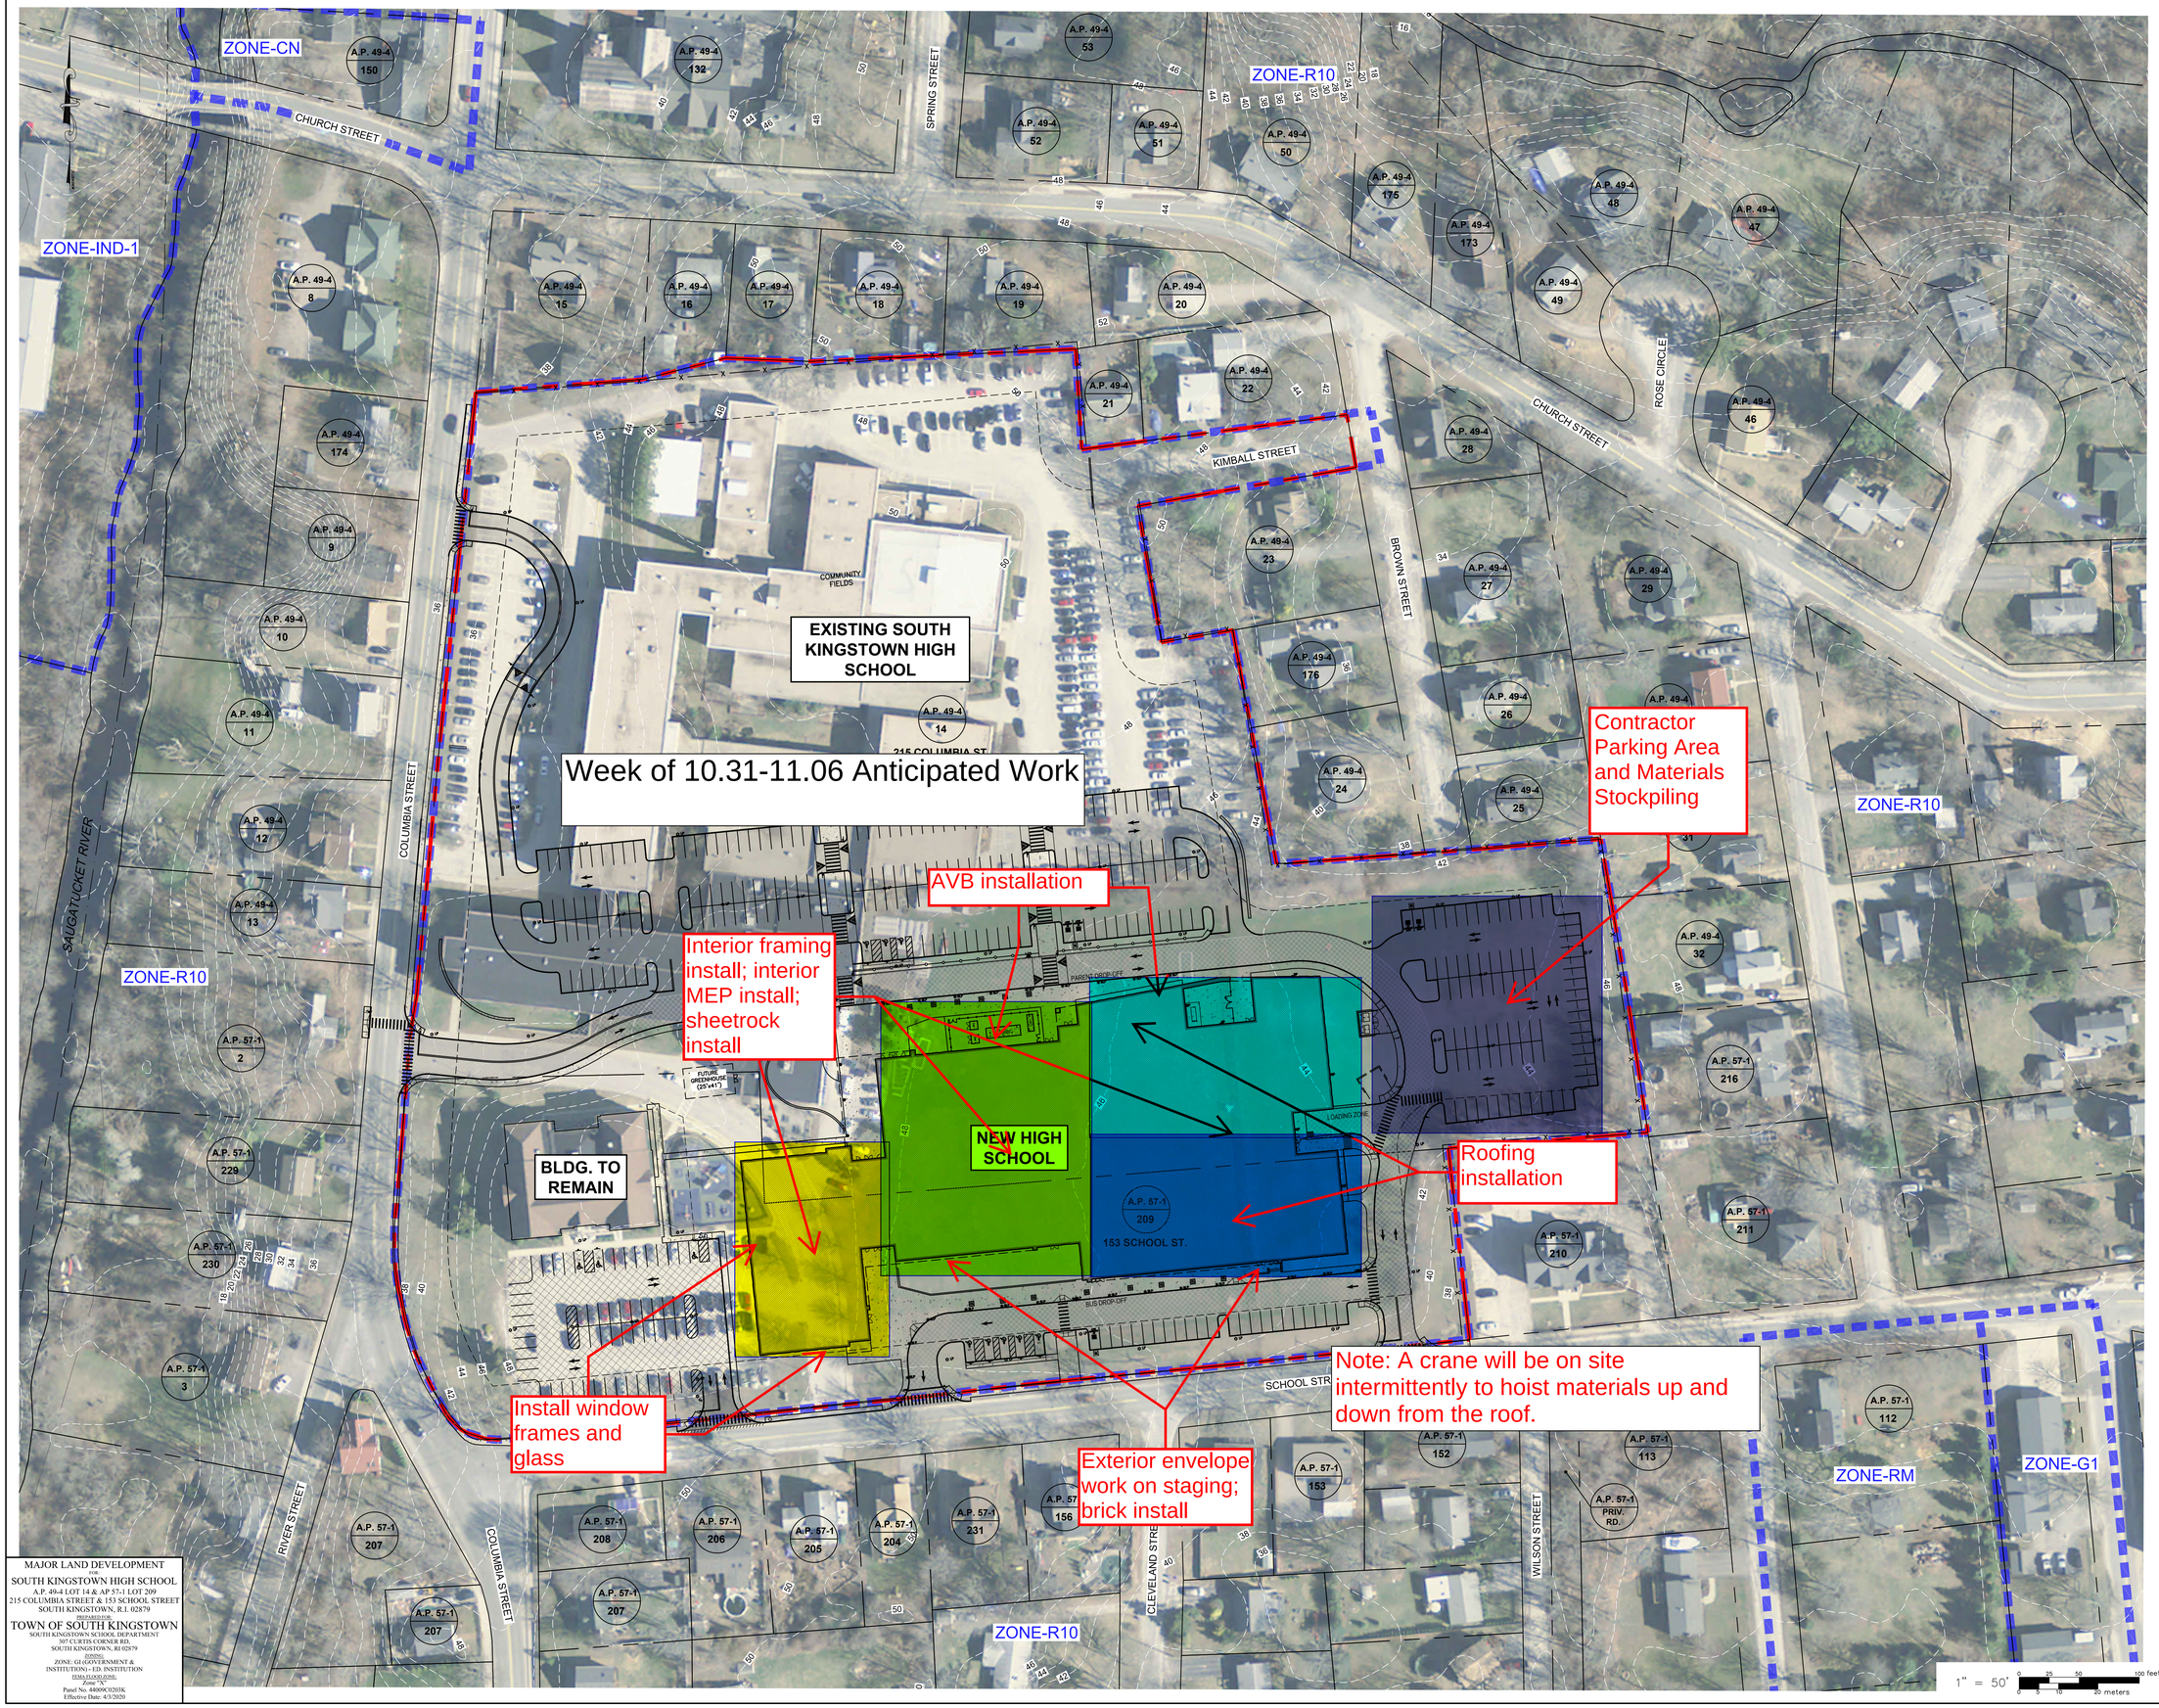

MAJOR LAND DEVELOPMENT
FOR
SOUTH KINGSTOWN HIGH SCHOOL
A.P. 49-4 LOT 14 & AP 57-1 LOT 209
215 COLUMBIA STREET & 153 SCHOOL STREET
SOUTH KINGSTOWN, R.I. 02879
PREPARED FOR:
TOWN OF SOUTH KINGSTOWN
SOUTH KINGSTOWN SCHOOL DEPARTMENT
307 CURTIS CORNER RD,
SOUTH KINGSTOWN, RI 02879
ZONING:
ZONE: GI (GOVERNMENT & INSTITUTION) - I.D. INSTITUTION
FLOOD ZONE:
Zone "X"
Panel No. 44009C0203K
Effective Date: 4/3/2020

SLAM
The S/L/A/M Collaborative
One Cedar Street
Suite 201
Providence, RI 02903
Phone: 401 563.7046
www.slamcoll.com

Drawn KJA
Checked SSH

SAMUEL S. HEMENWAY
No. 6849
REGISTERED PROFESSIONAL ENGINEER

GAROFALO & ASSOCIATES, INC.
CIVIL & STRUCTURAL ENGINEERS\SURVEYORS
LAND PLANNERS\ENVIRONMENTAL SCIENTISTS
85 CORLISS STREET, P.O. BOX 6145
PROVIDENCE, RI 02940 (tel.)401-273-6000

SOUTH KINGSTOWN SCHOOL DISTRICT
WAKEFIELD, RHODE ISLAND

South Kingstown School District

South Kingstown High School

215 Columbia Street
South Kingstown, RI 02879

KEYPLAN

Number	Date	Issued For
	08/01/2025	BID Package #1 - Permit Set
	7/18/2025	BID Package Addendum #4
	7/11/2025	BID Package Addendum #3
	7/2/2025	BID Package Addendum #2
	6/16/2025	BID Package #1
	5/20/2025	LDP Submission Update
	5/6/2025	LDP Submission

SITE CONTEXT PLAN

Date [08/01/2025]
Scale AS SHOWN
Proj. Number [7458.00]
Drawing Number C-2